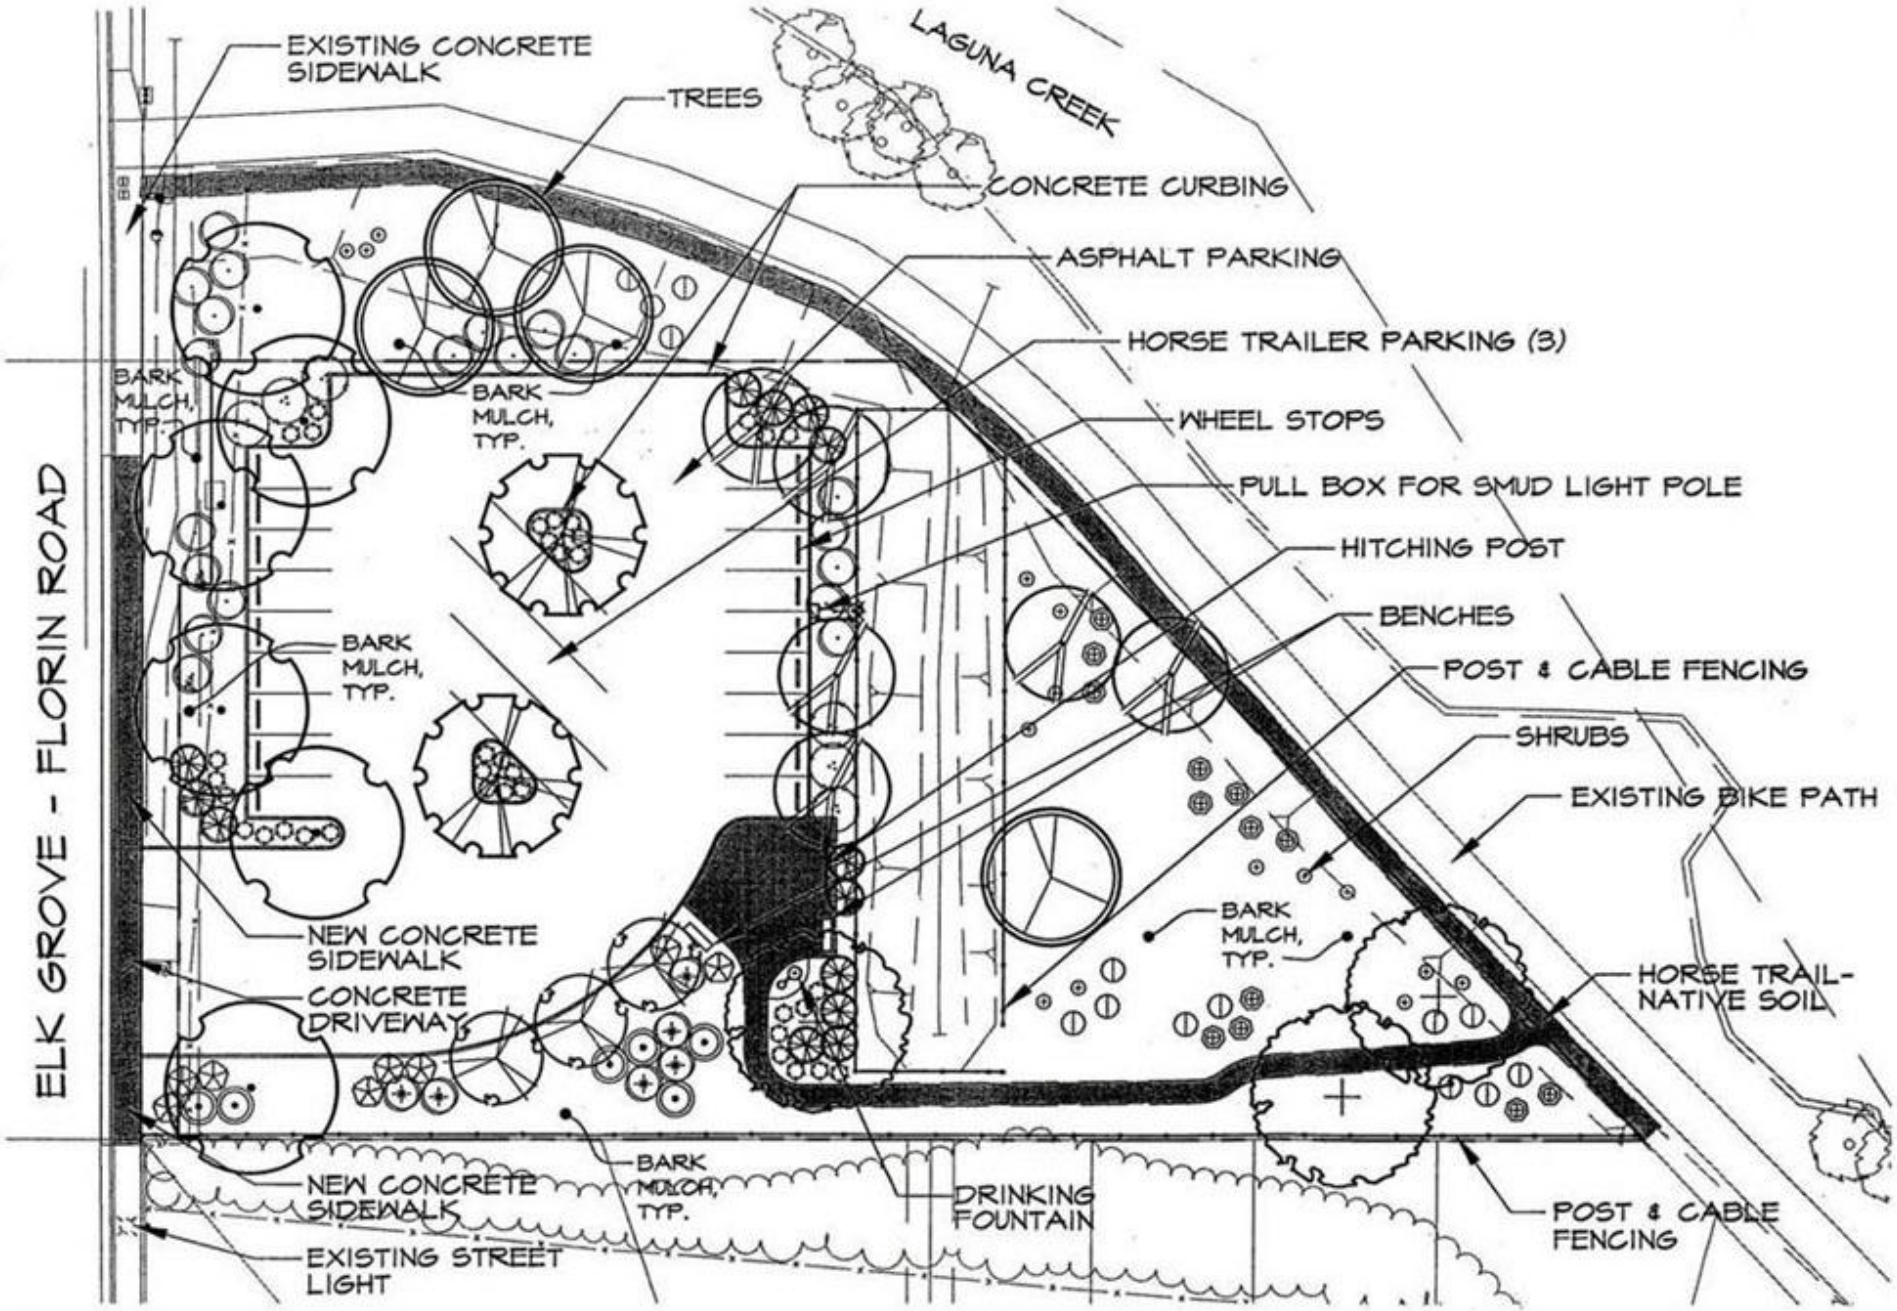

Stantec
Stantec Consulting Inc.
2590 Venture Oaks Way
Sacramento, CA 95833-3288
Tel. 916.569.2500
Fax. 916.921.9274
www.stantec.com

DEL MEYER PARK
SEPTEMBER 23, 2003

N

SCALE: 1" = 40'-0"